

# Ashray

Legend/Abbreviation:

Instructions, specifications:

1. All drawings are to be verified with site supervisor before on-site work is implemented.
2. Any changes,issues have to be brought to the Architect's notice before implementation of work.

Revision/issues:

Date	Remarks

Project no. & title:

Villa

Client name & address:

Pratibha  
#89/B, 3rd 'A' main,4th cross  
Gokulam,Mysore-57002

Drawn by:

Niveditha.R

Checked by:

Tusharkanti

Drawing type:

WORKING DRAWING

Scale:

1: 50



Sheet title:

section


Sheet no.:

A301

Date:

09/05/2018

Sheet size:

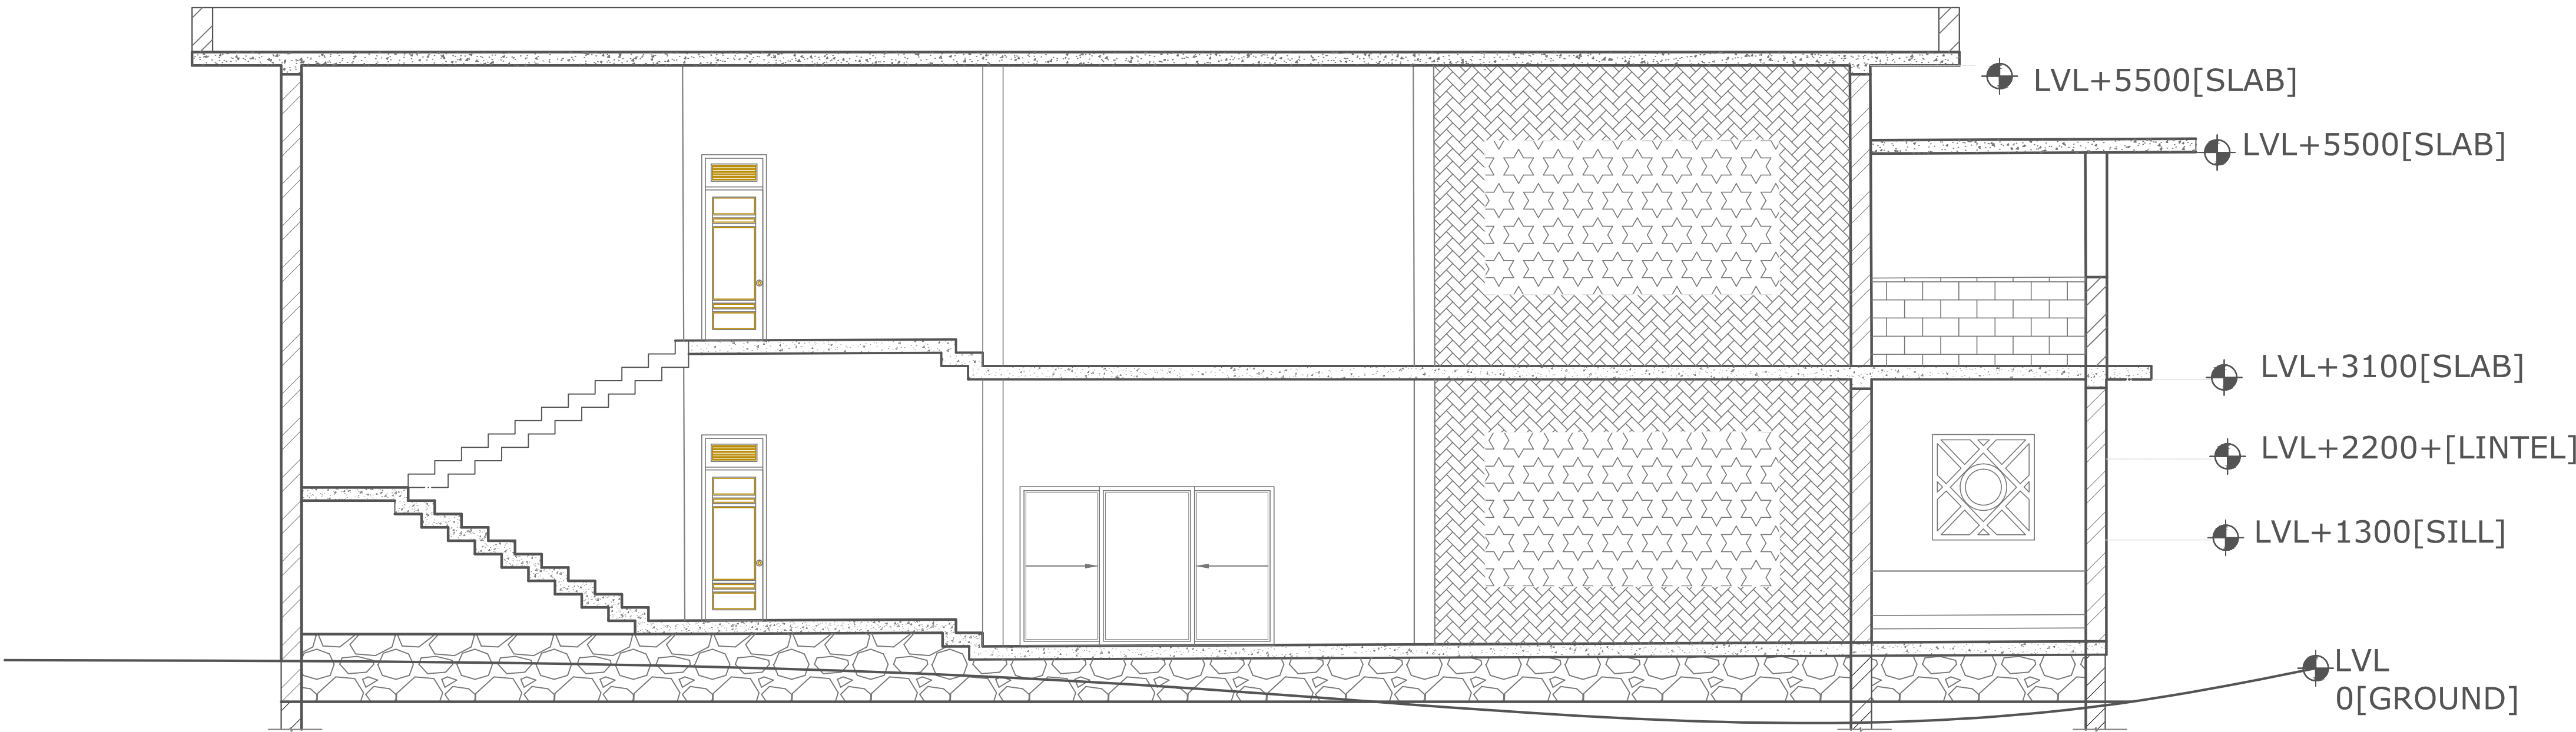

## SECTION

(SCALE - 1: 50)